
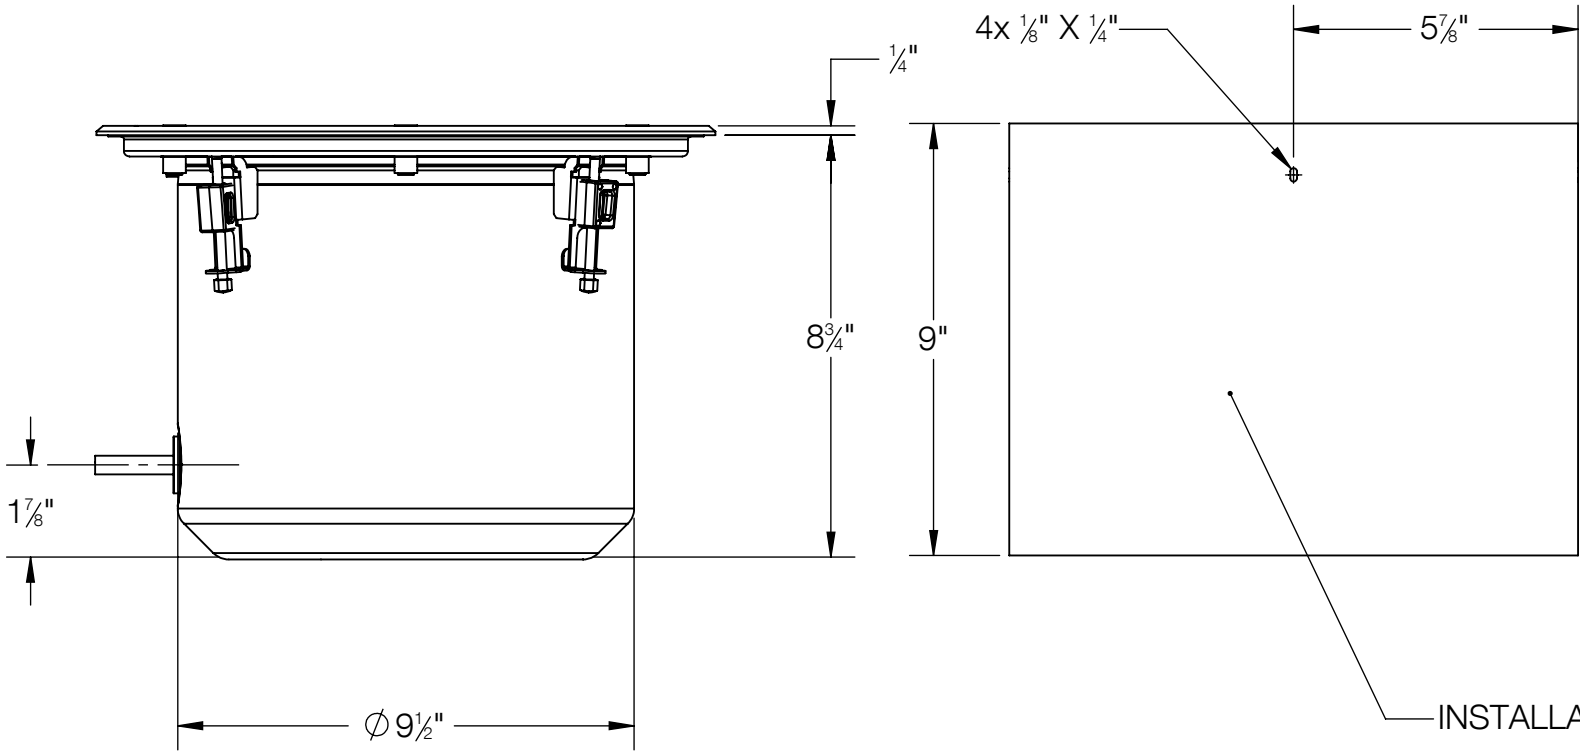
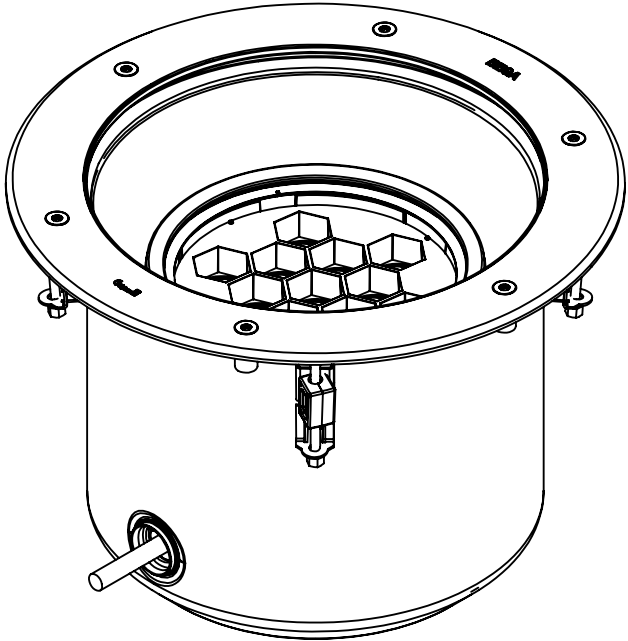
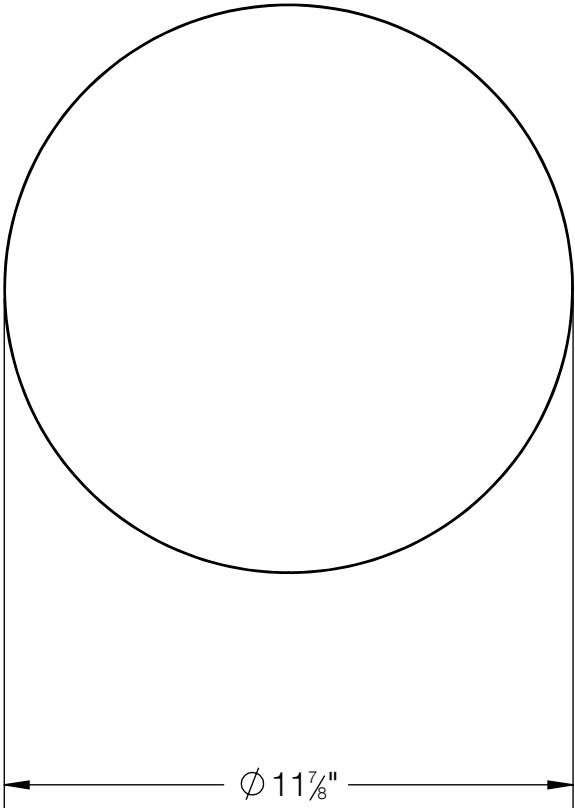



REV	CHANGED BY	DESCRIPTION	DATE

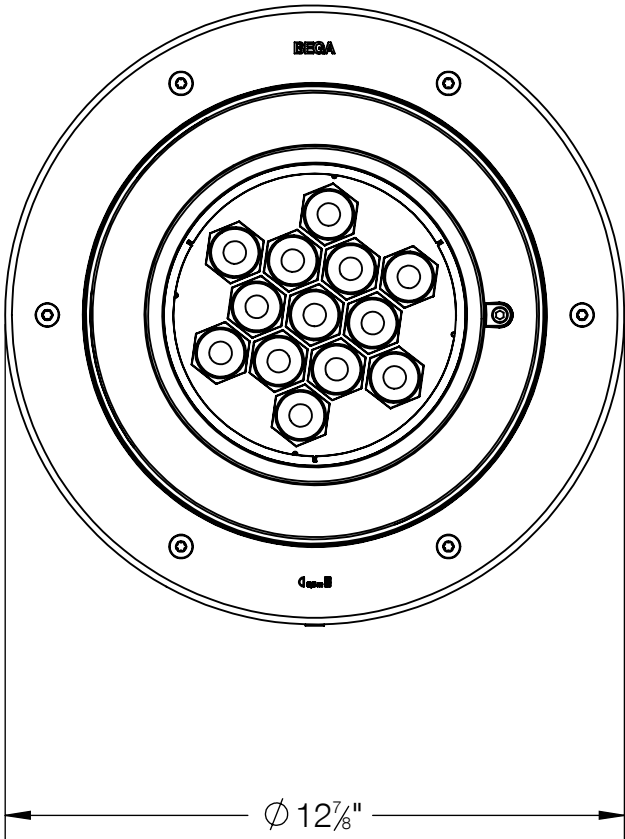

- NOTE:
1. 64296 INSTALLATION SLEEVE INCLUDED
 2. FIXING IS ACHIEVED BY USING FOUR WEDGE SHAPED CLAMPING ELEMENTS
 3. MUST SUPPLY MINIMUM OF 6" OF ADEQUATE DRAINAGE
 4. ADJUSTABLE OPTICAL ASSEMBLY: 0-30° TILT AND 360° ROTATABLE
 5. INCLUDED KIT#76 - WATERPROOF CONNECTORS

BEGA				
1000 BEGA Way, Carpinteria, California 93013			P (805) 684-0533 - www.bega-us.com	
APPROVED: _____		DATE: _____		DESCRIPTION: IN-GRADE LUMINAIRE - NARROW BEAM - ADJUSTABLE
TYPE: _____		SIZE B	PART NO. 84632	REV -
PROPRIETARY AND CONFIDENTIAL THE INFORMATION CONTAINED IN THIS DRAWING IS THE SOLE PROPERTY OF BEGA NORTH AMERICA, INC. ANY REPRODUCTION IN PART OR AS A WHOLE WITHOUT THE WRITTEN PERMISSION OF BEGA NORTH AMERICA, INC. IS PROHIBITED.		NOT TO SCALE	9/20/2026	SHEET 1 OF 2

REV	CHANGED BY	DESCRIPTION	DATE

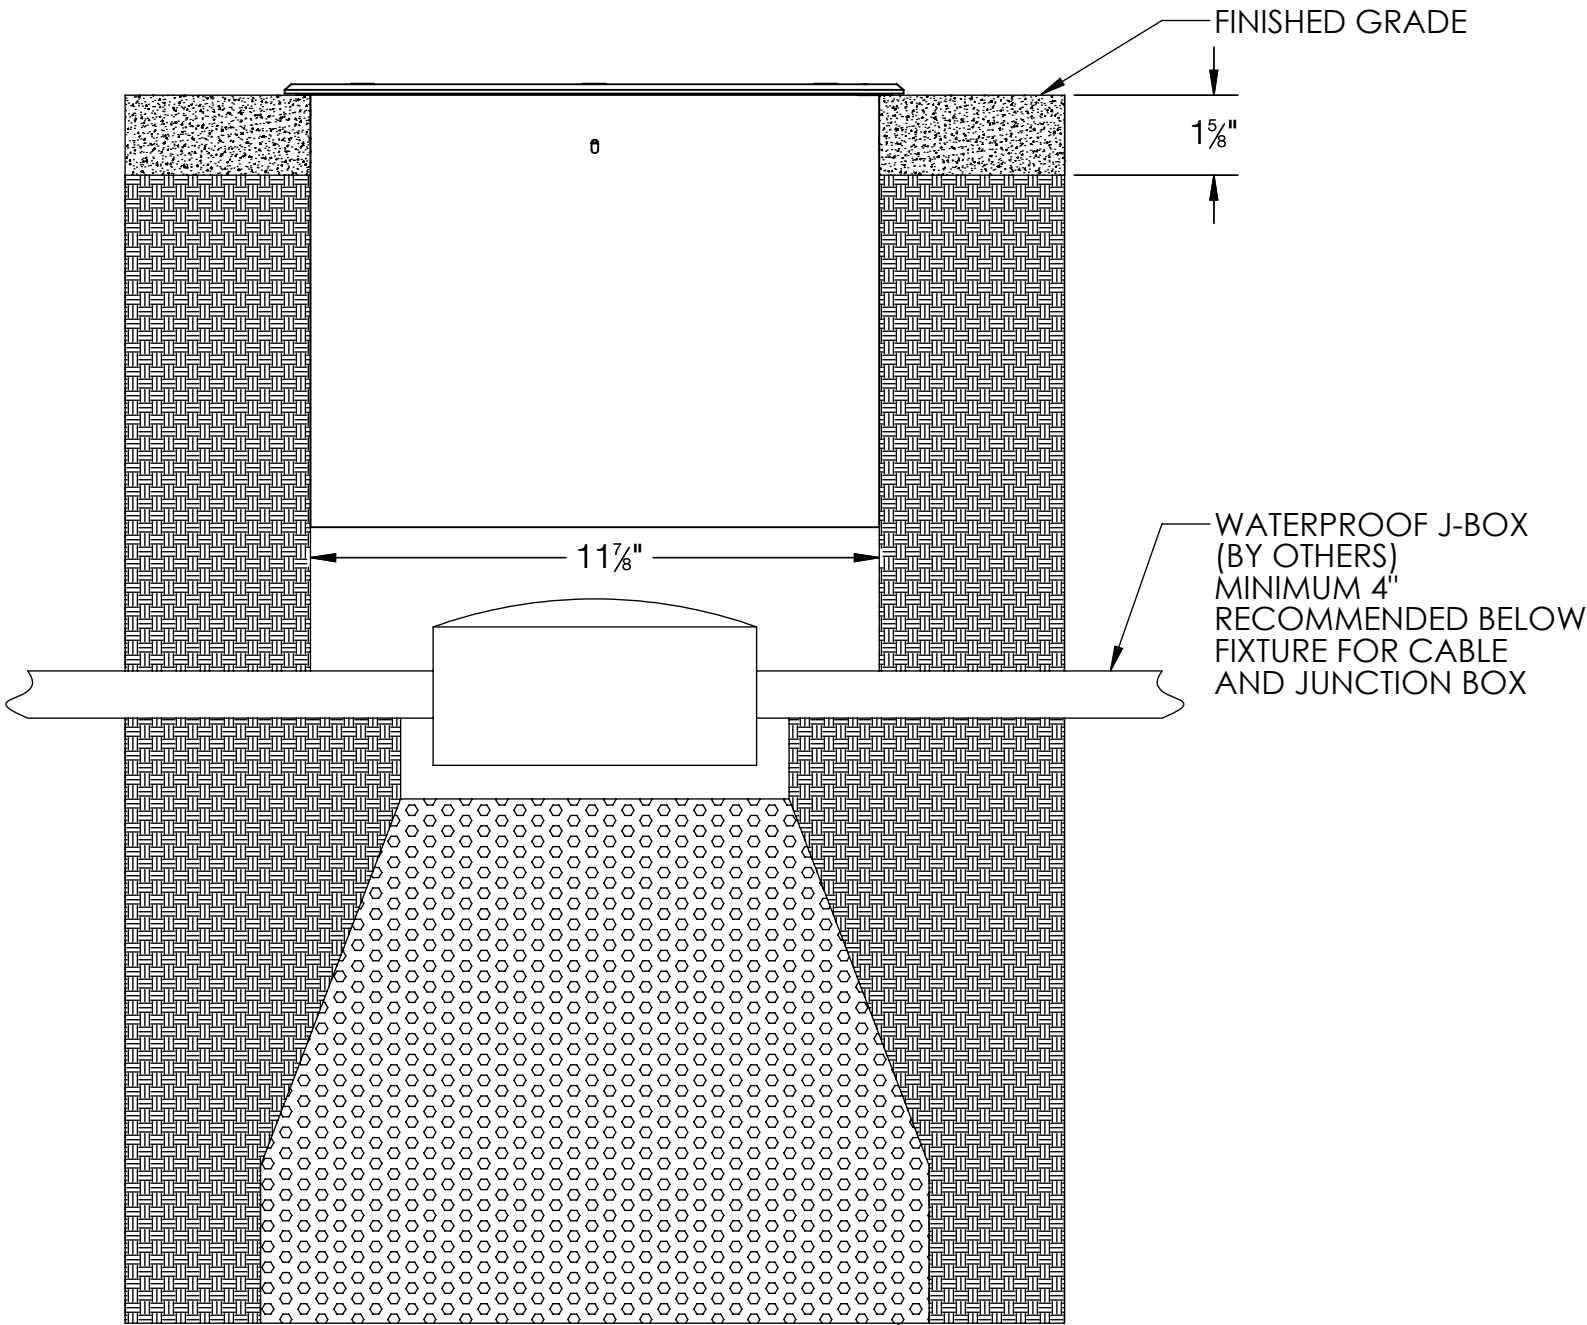

PROVIDED A MINIMUM OF
6" OF PEA GRAVEL TO MAINTAIN PROPER DRAINAGE

NOTE: MORE GRAVEL MAY BE REQUIRED
IN AREAS THAT HAVE POOR SOIL DRAINAGE
AND/OR ARE SUBJECT TO FREEZING

- NOTES:
- 1. INSTALLATION HOUSING/SLEEVE INCLUDED
 - 2. REQUIRED RECESSED OPENING ϕ 11 7/8"
 - 3. THE UPPER EDGE OF THE RECESS OPENING MUST BE FIRM ON A THICKNESS OF 1 5/8" MIN IN ORDER TO ACCEPT THE CLAMPING FORCES OF THE LUMINAIRE

BEGA				
1000 BEGA Way, Carpinteria, California 93013			P (805) 684-0533 - www.bega-us.com	
APPROVED: _____ DATE: _____		DESCRIPTION: IN-GRADE LUMINAIRE - NARROW BEAM - ADJUSTABLE		
TYPE: _____				
PROPRIETARY AND CONFIDENTIAL THE INFORMATION CONTAINED IN THIS DRAWING IS THE SOLE PROPERTY OF BEGA NORTH AMERICA, INC. ANY REPRODUCTION IN PART OR AS A WHOLE WITHOUT THE WRITTEN PERMISSION OF BEGA NORTH AMERICA, INC. IS PROHIBITED.		SIZE	PART NO.	REV
		B	84632	
		NOT TO SCALE	9/20/2026	SHEET 2 OF 2