


REV	CHANGED BY	DESCRIPTION	DATE

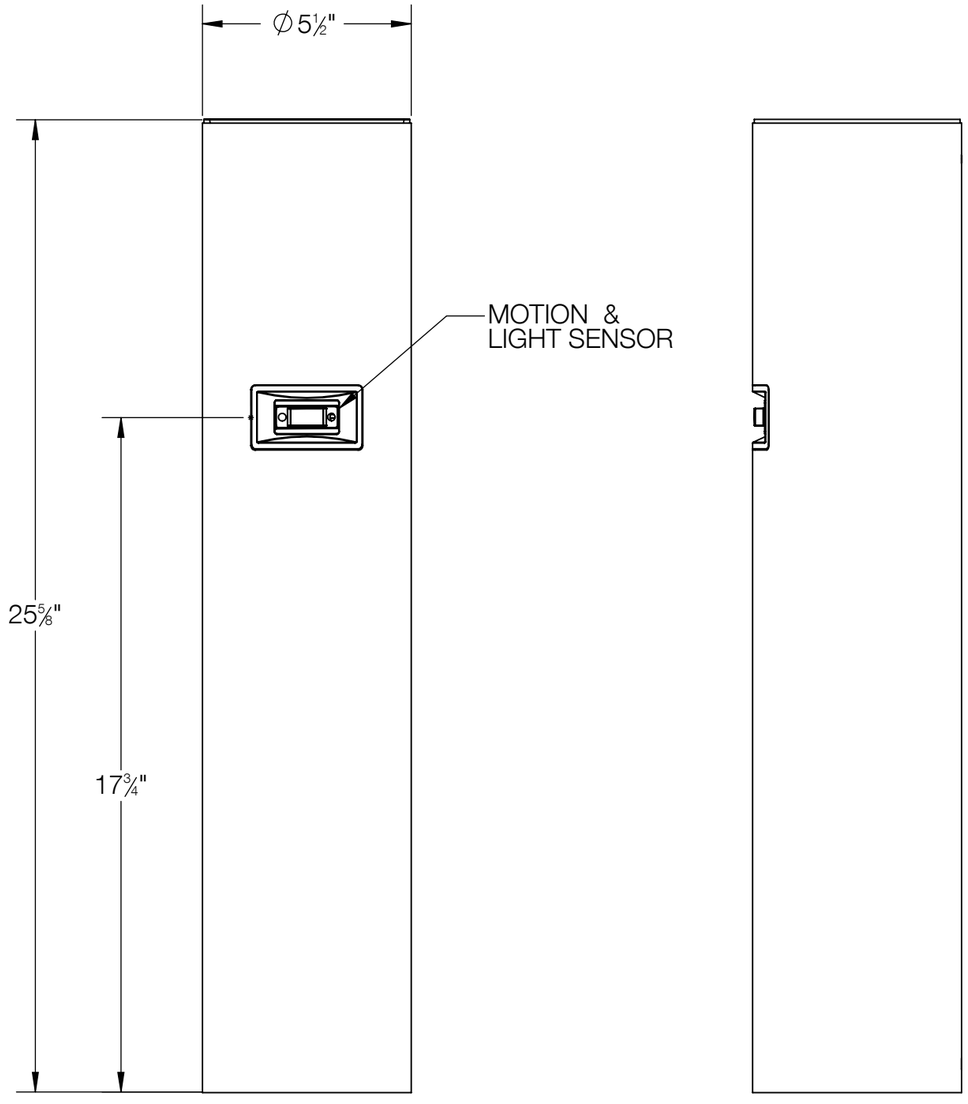

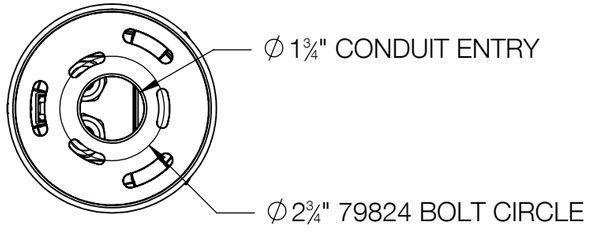

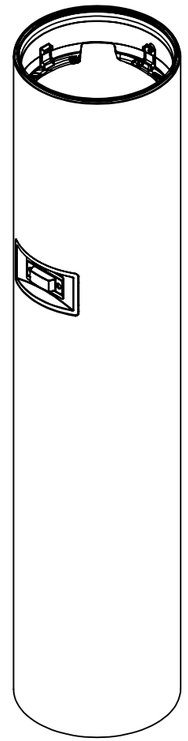

NOTES:

1. INCLUDES 79824 - ANCHORAGE KIT
2. OPTIONAL DIRECT BURRIAL ANCHORAGE 70894
3. FACTORY DEFAULT SETTINGS:
   - POWER ON TO 30% WHEN LIGHT < 500 LUX
   - MOTION ONLY ACTIVE WHEN LIGHT < 500 LUX
   - MOTION DETECED: POWER ON TO 100%
   - AFTER 10 MIN FADE TO 30%
   - POWER TO 0% WHEN LIGHT > 500 LUX
4. SYSTEM BOLLARD TUBE FOR USE WITH DALI-2 ENABLED SYSTEM BOLLARD HEAD ONLY. SEE WEBSITE FOR COMPATIBLE OPTIONS.

BEGA

1000 BEGA Way, Carpinteria, California 93013 — P (805) 684-0533 - www.bega-us.com

APPROVED: _____ DATE: _____

TYPE: _____

DESCRIPTION: SYSTEM BOLLARD TUBE - INTEGRAL DALI-2 ENABLED PHOTOCELL AND PIR MOTION SENSOR


PROPRIETARY AND CONFIDENTIAL


THE INFORMATION CONTAINED IN THIS DRAWING IS THE SOLE PROPERTY OF BEGA NORTH AMERICA, INC.
ANY REPRODUCTION IN PART OR AS A WHOLE WITHOUT THE WRITTEN PERMISSION OF BEGA NORTH AMERICA, INC. IS PROHIBITED.

SIZE	PART NO.	REV
B	84 759	-

NOT TO SCALE	4/21/2026	SHEET 1 OF 4

REV	CHANGED BY	DESCRIPTION	DATE

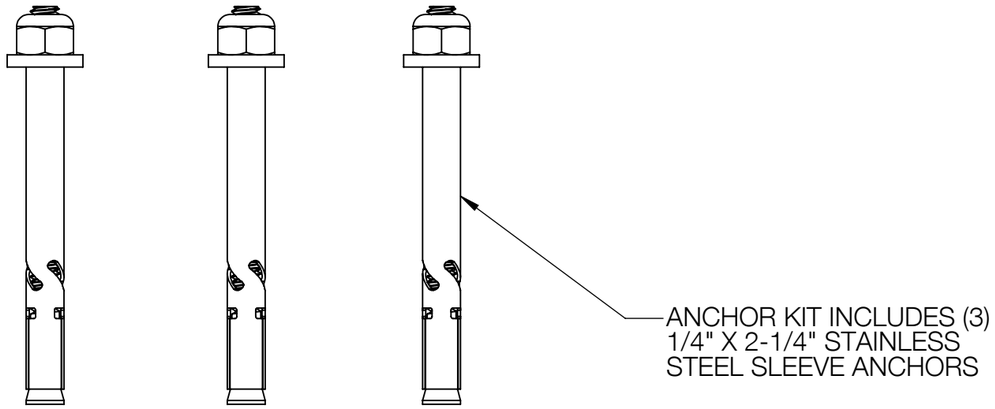

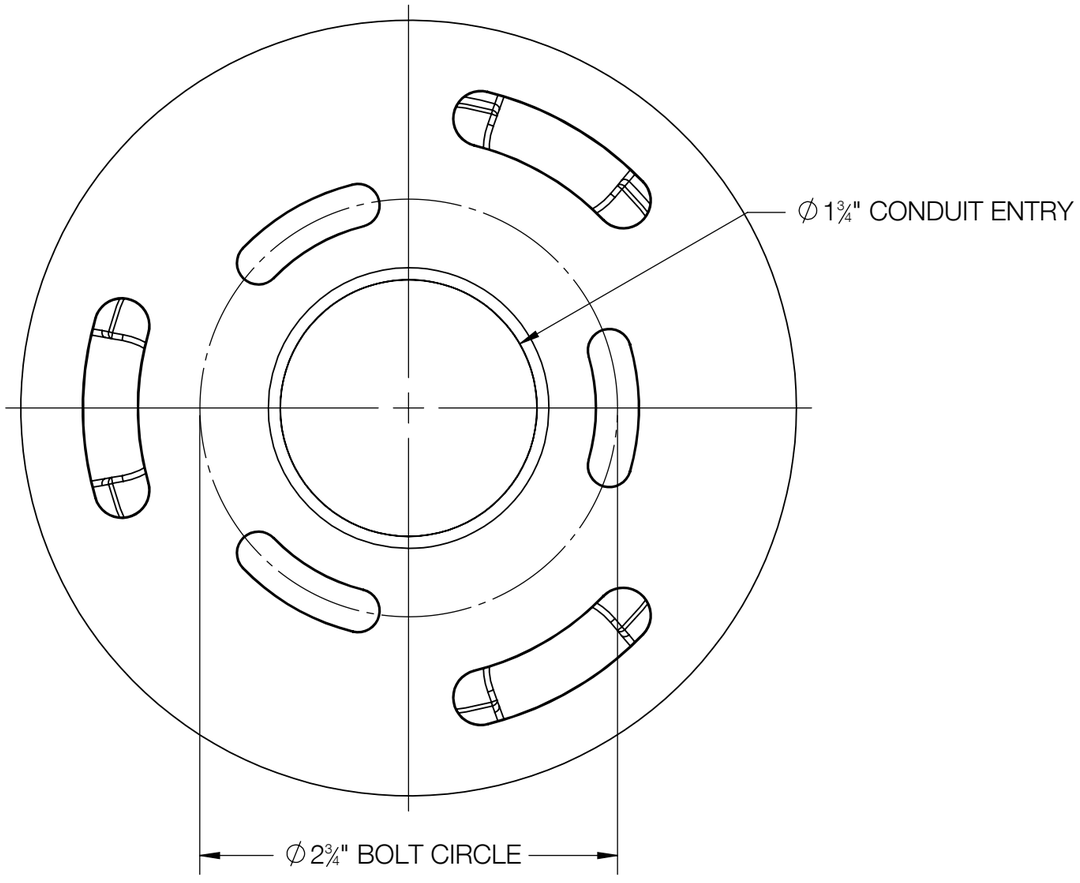

NOTE:
1. ANCHOR KIT INCLUDED. ANCHOR KIT DOES NOT INCLUDE TEMPLATE - USE BOLLARD BASE AS TEMPLATE (SHOWN)

BEGA

1000 BEGA Way, Carpinteria, California 93013 P (805) 684-0533 - www.bega-us.com

APPROVED: _____ DATE: _____

TYPE: _____

DESCRIPTION: ANCHORAGE KIT


PROPRIETARY AND CONFIDENTIAL


THE INFORMATION CONTAINED IN THIS DRAWING IS THE SOLE PROPERTY OF BEGA NORTH AMERICA, INC.
ANY REPRODUCTION IN PART OR AS A WHOLE WITHOUT THE WRITTEN PERMISSION OF BEGA NORTH AMERICA, INC. IS PROHIBITED.


SIZE	PART NO.	REV
B	79824	-

NOT TO SCALE	8/21/2025	SHEET 2 OF 4

REV	CHANGED BY	DESCRIPTION	DATE

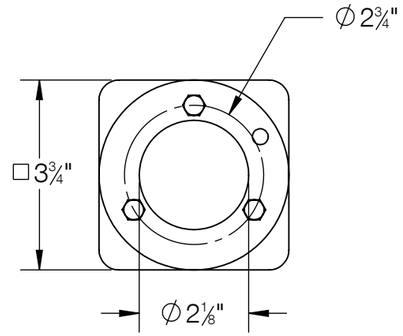

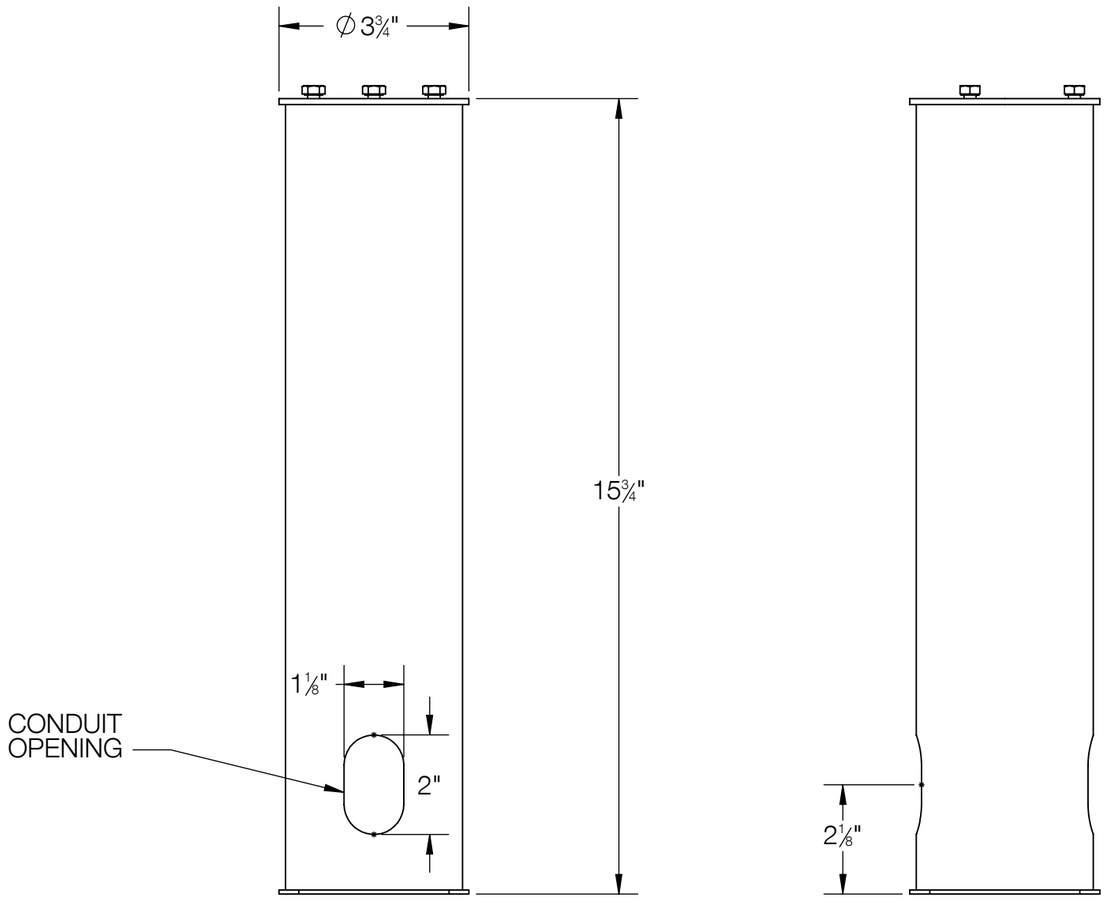

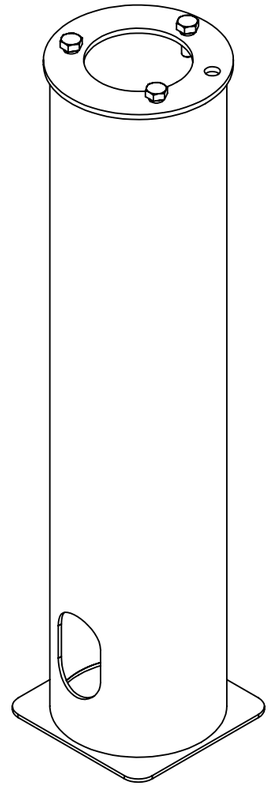

NOTE:
1. 70894 OPTIONAL DIRECT BURIAL ANCHOR KIT

BEGA

1000 BEGA Way, Carpinteria, California 93013 P (805) 684-0533 - www.bega-us.com

APPROVED: _____ DATE: _____

TYPE: _____

DESCRIPTION: DIRECT BURIAL ANCHOR KIT


PROPRIETARY AND CONFIDENTIAL

THE INFORMATION CONTAINED IN THIS DRAWING IS THE SOLE PROPERTY OF BEGA NORTH AMERICA, INC.
ANY REPRODUCTION IN PART OR AS A WHOLE WITHOUT THE WRITTEN PERMISSION OF BEGA NORTH AMERICA, INC. IS PROHIBITED.

SIZE	PART NO.	REV
B	70894	-

NOT TO SCALE	8/21/2025	SHEET 3 OF 4

REV	CHANGED BY	DESCRIPTION	DATE

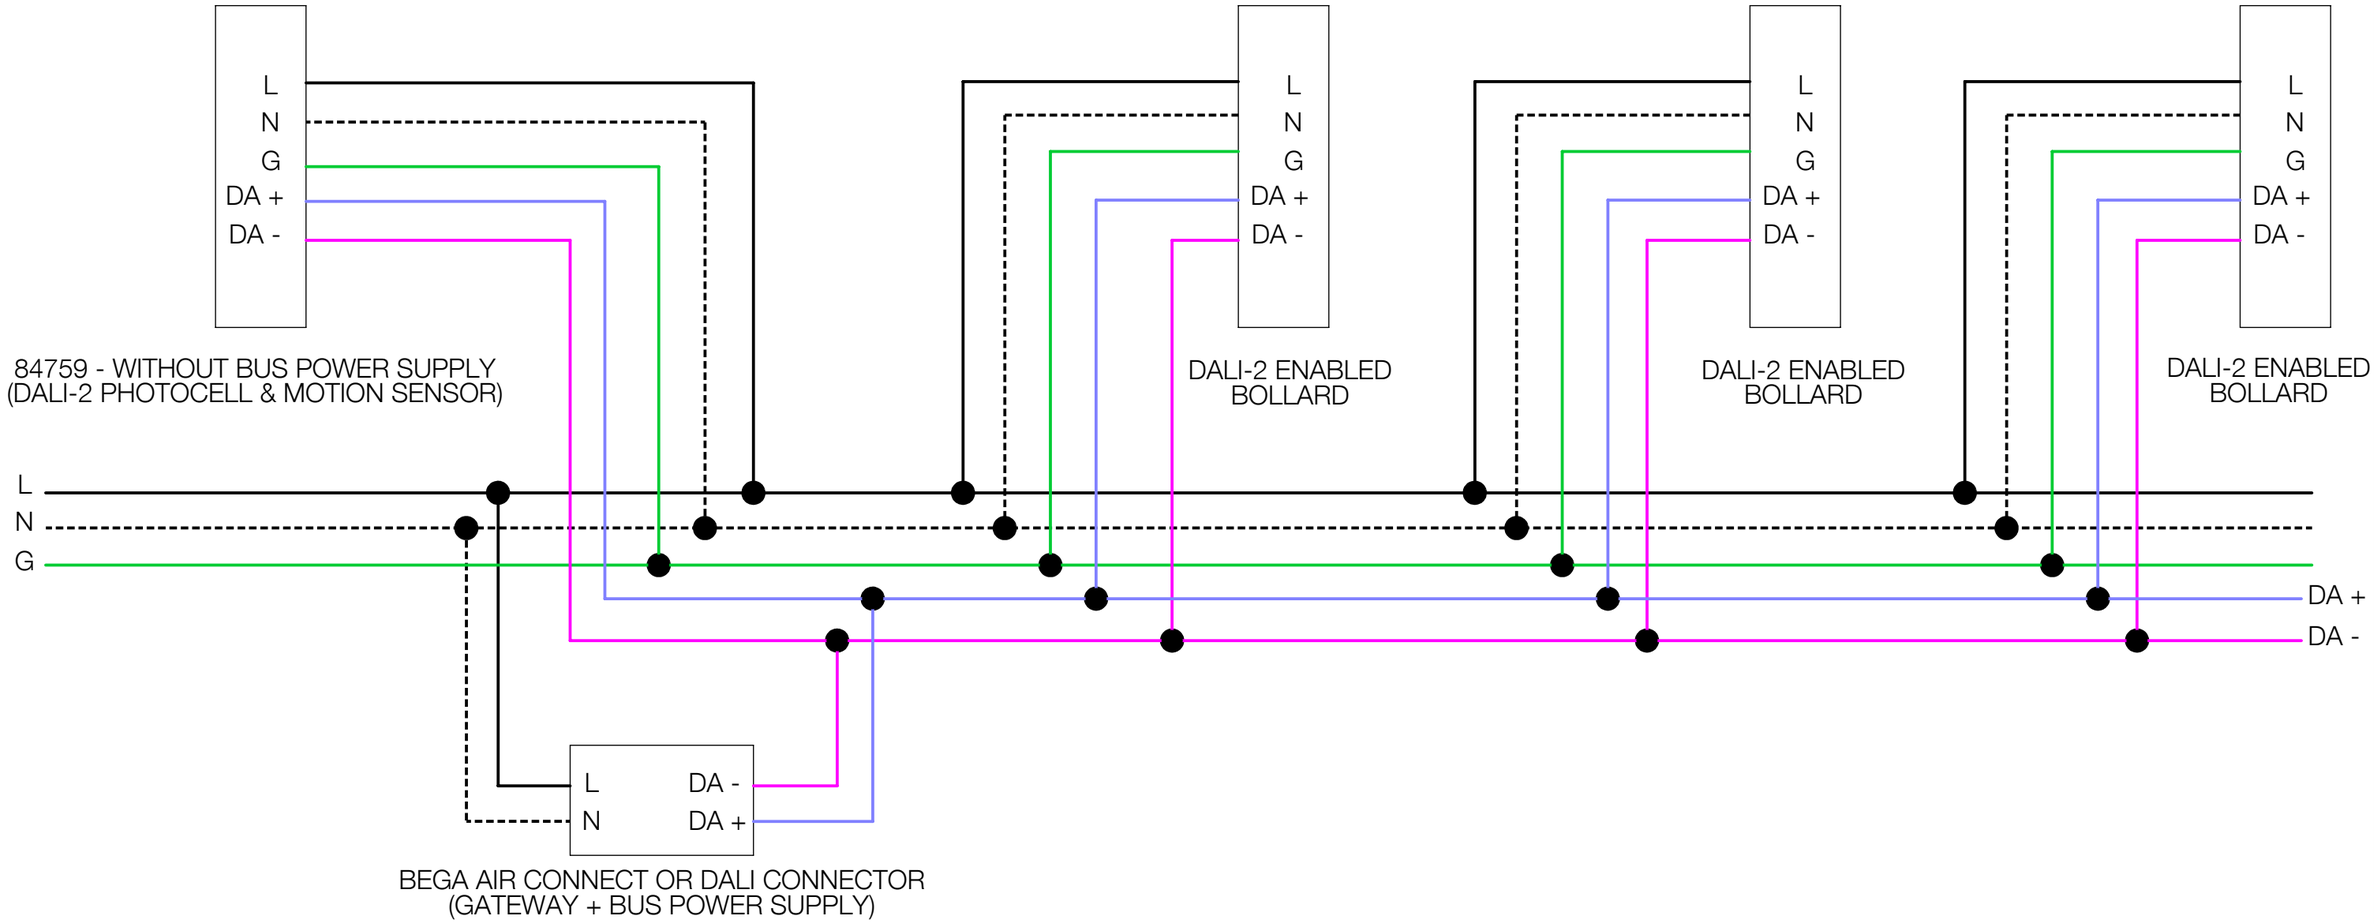

NOTES:

1. WIRING DIAGRAM SCHEMATIC FOR SENSORS OF MULTIPLE LUMINAIRES CONTROL THE SAME LUMINAIRE GROUP. ALL LUMINAIRES IN THE GROUP WILL BE SWITCHED ON AS SOON AS ONE OF THE SENSORS DETECTS MOVEMENT.
2. ONCE INSTALLED, THE LUMINAIRE CAN BE OPERATED IMMEDIATELY IN ITS FACTORY SETTINGS; CONFIGURATION NOT REQUIRED. ALTERNATIVELY, THE DALI-2 PHOTOCELL & PIR MOTION SENSOR CAN BE CONFIGURED VIA SMARTPHONE USING BEGA CONNECT, WHEN USED WITH A BEGA AIR CONNECTOR OR DALI CONNECTOR.
3. THE DALI-2 PHOTOCELL & PIR MOTION SENSOR IS DIRECTLY CONNECTED AND SUPPLIED BY THE DALI BUS.
4. THE VOLTAGE DROP ON THE DALI LINE AT MAXIMUM LENGTH (1000FT) AND MAXIMUM BUS LOAD (250MA) MUST NOT EXCEED 2V.
5. CONTACT FACTORY FOR TECHNICAL SUPPORT

IMPORTANT:
BOLLARD TUBE IS AVAILABLE WITH AND WITHOUT DALI BUS POWER SUPPLY. ENSURE ONLY (1) BUS POWER SUPPLY IS CONNECTED TO THE DALI BUS (MAXIMUM 16VDC).

BEGA

1000 BEGA Way, Carpinteria, California 93013 P (805) 684-0533 - www.bega-us.com

APPROVED: _____ DATE: _____
TYPE: _____

DESCRIPTION: DALI MOTION SENSOR - WIRING DIAGRAM FOR USE WITH BEGA CONNECT

PROPRIETARY AND CONFIDENTIAL
THE INFORMATION CONTAINED IN THIS DRAWING IS THE SOLE PROPERTY OF BEGA NORTH AMERICA, INC.
ANY REPRODUCTION IN PART OR AS A WHOLE WITHOUT THE WRITTEN PERMISSION OF BEGA NORTH AMERICA, INC. IS PROHIBITED.

SIZE	PART NO.	REV
B	84759	-

NOT TO SCALE	4/21/2026	SHEET 4 OF 4